



CUSHMAN &
WAKEFIELD

Colorado Springs
Commercial

4930-4940 NORTHPARK DR

COLORADO SPRINGS, CO 80907



SCAN QR OR CLICK HERE TO
VIEW PROPERTY INTRO VIDEO



FOR LEASE | 6,000-12,000 SF

OFFICE/WAREHOUSE WITH I-25 VISIBILITY & ACCESS



4930-4940 Northpark Drive offers an exceptional industrial leasing opportunity with prominent visibility along Interstate 25 and convenient highway access via Garden of the Gods Road. Strategically positioned in North Colorado Springs, the property benefits from significant exposure to I-25 traffic while providing excellent connectivity throughout Colorado Springs and the greater Front Range. This highly accessible location is ideal for businesses seeking a visible presence along one of the region's busiest transportation corridors.

The ±24,680 SF multi-tenant industrial property offers two distinct leasing opportunities, providing flexible space options to accommodate a variety of industrial users. The ±6,000 SF suite, available now, features two dock-high loading doors and one grade-level drive-in door, providing flexibility

for warehousing, distribution, and service-oriented operations. The ±12,000 SF suite, available June 2027, features three grade-level drive-in doors, with the potential to add three additional doors, accommodating users with more extensive loading and operational requirements. The building offers approximately 13.5'-15' clear heights and Light Industrial (LI) zoning.

Surrounded by an established mix of industrial, commercial, and service businesses, 4930-4940 Northpark Drive combines high-profile I-25 exposure, excellent accessibility, and versatile loading capabilities in a sought-after North Colorado Springs location. Whether serving local customers or supporting regional distribution, the property offers the visibility, connectivity, and functionality to support a wide range of business operations.

UNMATCHED I-25 EXPOSURE. VERSATILE INDUSTRIAL SPACE.



BUILDING SIZE
24,680 SF



AVAILABLE SPACE
6,000-12,000 SF



LOADING
(5) DRIVE-IN
(2) DOCK-HIGH



PARKING RATIO
1.94:1,000 RSF



LEASE RATE
\$13.50 per RSF NNN



POWER
3P (900A, 120/208V)



ZONING
LI CU




OPERATING EXPENSES
\$3.50 per RSF (2026 Est.)




CLEAR HEIGHT
±13.5 - 15 FT

4930-4940 NORTH PARK DR

COLORADO SPRINGS, CO 80907

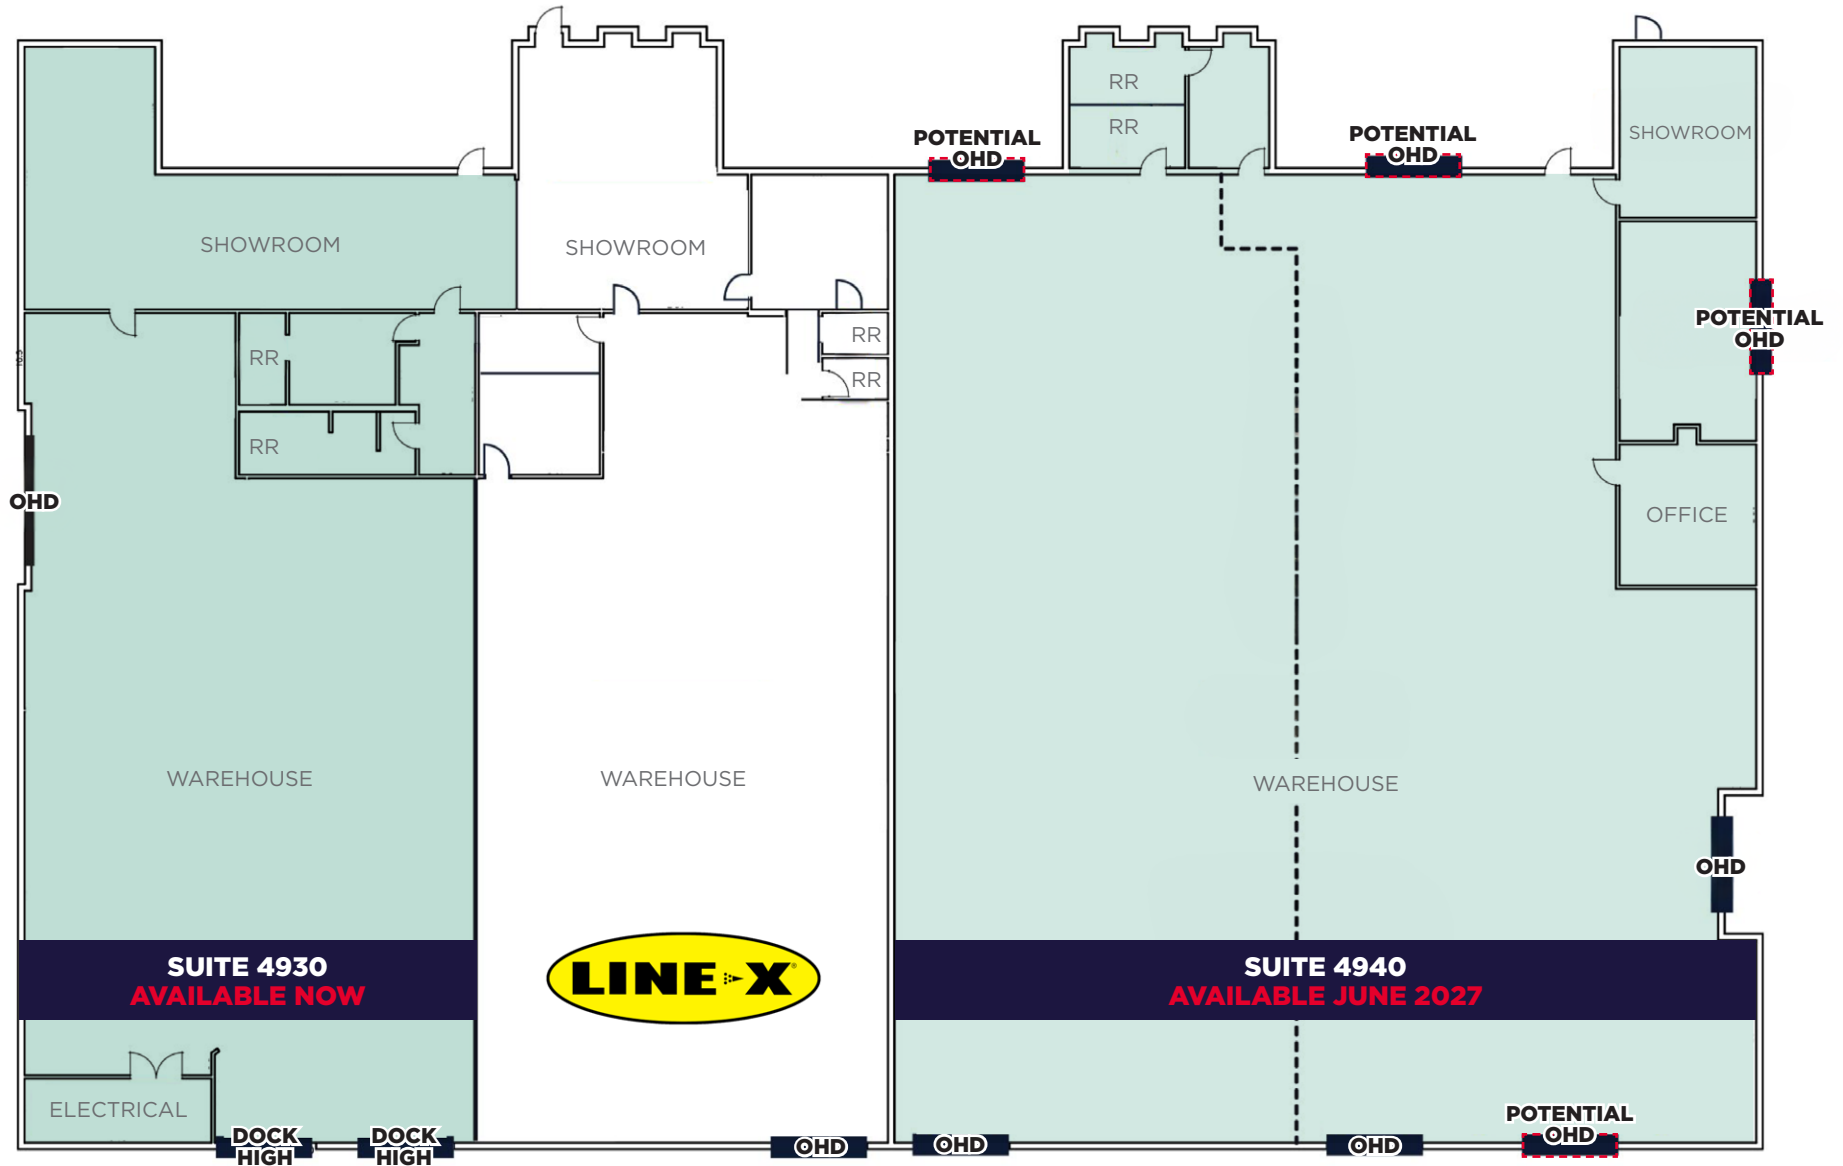

Approximate layout only; not to scale. Areas/SF not measured to BOMA standards. Interested parties are responsible for verifying all information; subject to errors, omissions, and change without notice.

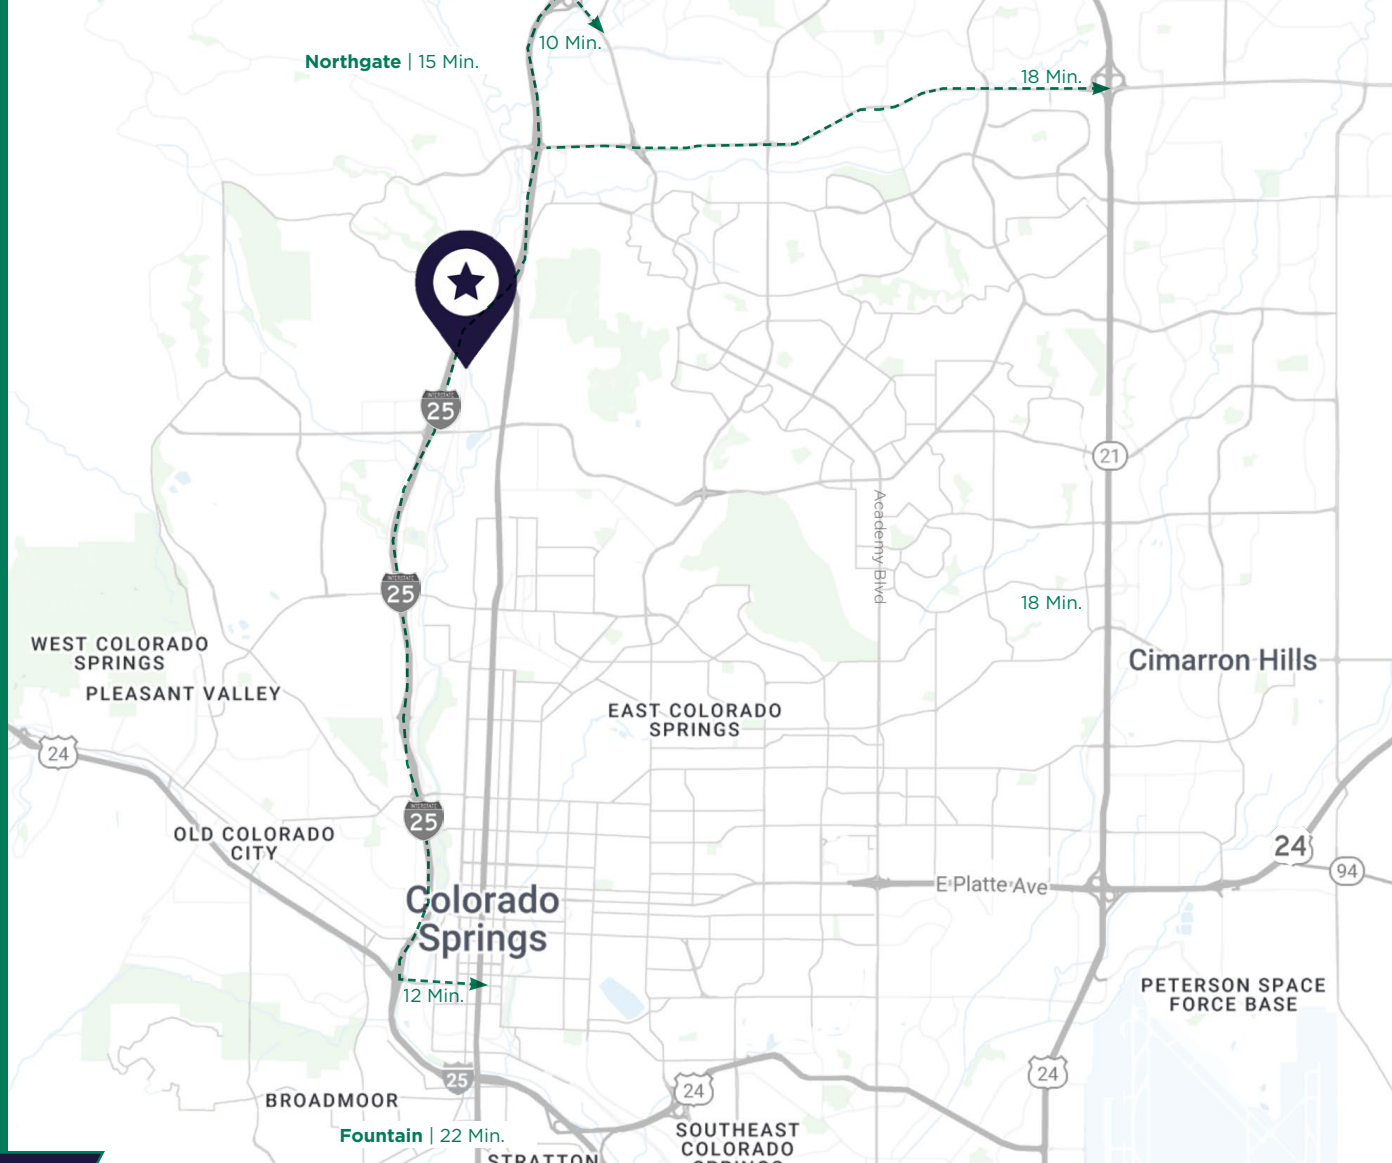

FOR MORE INFORMATION, CONTACT:

HEATHER MCKEEN

Director
+1 719 418 4062
hmckeen@coscommercial.com

MIKE CARROLL

Associate Broker
+1 719 203 1003
mcarroll@coscommercial.com



**CUSHMAN &
WAKEFIELD**

**Colorado Springs
Commercial**

©2026 Cushman & Wakefield. All rights reserved. The material in this presentation has been prepared solely for information purposes, and is strictly confidential. Any disclosure, use, copying or circulation of this presentation (or the information contained within it) is strictly prohibited, unless you have obtained Cushman & Wakefield's prior written consent. The views expressed in this presentation are the views of the author and do not necessarily reflect the views of Cushman & Wakefield. Neither this presentation nor any part of it shall form the basis of, or be relied upon in connection with any offer, or act as an inducement to enter into any contract or commitment whatsoever. NO REPRESENTATION OR WARRANTY IS GIVEN, EXPRESS OR IMPLIED, AS TO THE ACCURACY OF THE INFORMATION CONTAINED WITHIN THIS PRESENTATION, AND CUSHMAN & WAKEFIELD IS UNDER NO OBLIGATION TO SUBSEQUENTLY CORRECT IT IN THE EVENT OF ERRORS.